BENGALURU CENTRAL CITY COPRORATION

No. BCCC/EE/ELE/Qtn/01/2025-26

Office of the Executive Engineer (Ele),
BCCC, 16th floor, Public Utility Building, M G Road, Bangalore-01
Dated:

Addendum

Ref: 1. Quotation notification No: **BCCC/EE/ELE/Qtn/01/2025-26 Dt: 16/02/2026.**

****

With reference to this office Quotation notification cited above, the following modifications/alterations in some Invitation of Quotation. Hence, the below mentioned Descriptions of items shall be read as in the modified items. All other conditions remain unchanged.

Sl. no	Existing Descriptions of item	Modified Descriptions of item
	Quotation	
01	Fabricating and supplying of 120 feet Crematorium Furnace Chimney made out of following specifications, 1) Base plate 1500X1500X30mm,1no And 900 mm dia x16 mm 1no Vertical Ribs 1250 X 400 X 12mm thickness Chimney steel plate 1500mm dia X 25mm thick Conical pipe - Conical Segment made out of IS2062 MS sheet, 1100 mm dia X 600 mm dia total 60 feet long. 2) 1st Segment 20 feet long fabricated out of 12mm thick plate, 2nd Segment 20 feet long fabricated out of 10mm thick plate, 3rd Segment 20 feet long fabricated out of 08mm thick plate, 4th Segment straight pipe -600mm dia 20feet long made out of 06mm thick 5th segment 600mm dia straight pipe 20 feet long made out of SS304, 6th Segment 600mm dia straight pipe 20 feet length made out of SS304 to join all the 6 pieces suitable MS flange joint made out of 18mm bolts 16nos for each flange. 3) Inspection door of size 500mm X 500mm with covering sheet Foundation bolts 16 no's 50mm dia of 2000 mm length and 32 no's nuts Chimney top wood of size 900mm dia X 400mm height fabricated out of SS (304GRADE) with legs 50mm L angle (3mm) thick Ladder fabricated out of 35 X 35 X 6mm L angle 60 feet long with safety guard 20 feet each length MS pipe platform for pollution check point. 4) Monkey ladder fabricated out of 35 X 35 X 6 mm L angle 60 feet length 20 feet each length platform fabricated out of MS 2000 mm dia x 1000 mm x 3 mm chakerd plate with safety grill 50 mm dia pipe 6 nos, 50mm dia with MS plate.	Fabricating, supplying, erection and commissioning of 120 feet Crematorium Furnace Chimney made out of following specifications, Base plate 1500X1500X30mm,1no And 900 mm dia x16 mm 1no Vertical Ribs 1250 X 400 X 12mm thickness Chimney steel plate 1500mm dia X 25mm thick Conical pipe - Conical Segment made out of IS2062 MS sheet, 1100 mm dia X 600 mm dia total 60 feet long, 1st Segment 20 feet long fabricated out of 12mm thick plate, 2nd Segment 20 feet long fabricated out of 10mm thick plate, 3rd Segment 20 feet long fabricated out of 08mm thick plate, 4th Segment straight pipe -600mm dia 20feet long made out of 06mm thick 5th segment 600mm dia straight pipe 20 feet long made out of SS304, 6th Segment 600mm dia straight pipe 20 feet length made out of SS304 to join all the 6 pieces suitable MS flange joint made out of 18mm bolts 16nos for each flange. Inspection door of size 500mm X 500mm with covering sheet Foundation bolts 16 no's 50mm dia of 2000 mm length and 32 no's nuts Chimney top wood of size 900mm dia X 400mm height fabricated out of SS (304 GRADE) with legs 50mm L angle (3mm) thick Ladder fabricated out of 35 X 35 X 6mm L angle 60 feet long with safety guard 20 feet each length MS pipe platform for pollution check point. Monkey ladder fabricated out of 35 X 35 X 6 mm L angle 60 feet length 20 feet each length platform fabricated out of MS 2000 mm dia x 1000 mm x 3 mm chakerd plate with safety grill 50 mm dia pipe 6 nos, 50mm dia with MS plate. Other accessories furnace scrubber outlet to chimney MS pipe of suitable size & length, aviation light, Lightning arrester(copper), earthing strip GI with insulation 25 X 3mm & Red bus-bar insulator for

Scanned with OKEN Scanner

	5) Other accessories furnace scrubber outlet to chimney MS pipe of suitable size & length, aviation light, Lightning arrester(copper), earthing strip GI with insulation 25 X 3mm & Red bus-bar insulator for supporting with bolt & nuts 40 X 8mm complete set includes, transportation, loading and unloading charges at factory and site and transport charges of all equipments connected to chimney.	supporting with bolt & nuts 40 X 8mm complete set includes, transportation, loading and unloading charges at factory and site and transport charges of all equipments connected to chimney.

Executive Engineer (Ele),
Bengaluru Central City Corporation.

Copies submitted to:

1. Copy Submitted to the Commissioner, Bengaluru Central City Corporation, for kind information.
2. Copy Submitted to the Additional Commissioner(Development), Bengaluru Central City Corporation, for kind information.
3. Copy Submitted to the Chief Engineer (Zone-1 & Zone -2), Bengaluru Central City Corporation, for kind information.
4. Copy Submitted to the Superintendent Engineer (Zone-1 & Zone -2), Bengaluru Central City Corporation, for kind information.
5. Office copy.

Scanned with OKEN Scanner

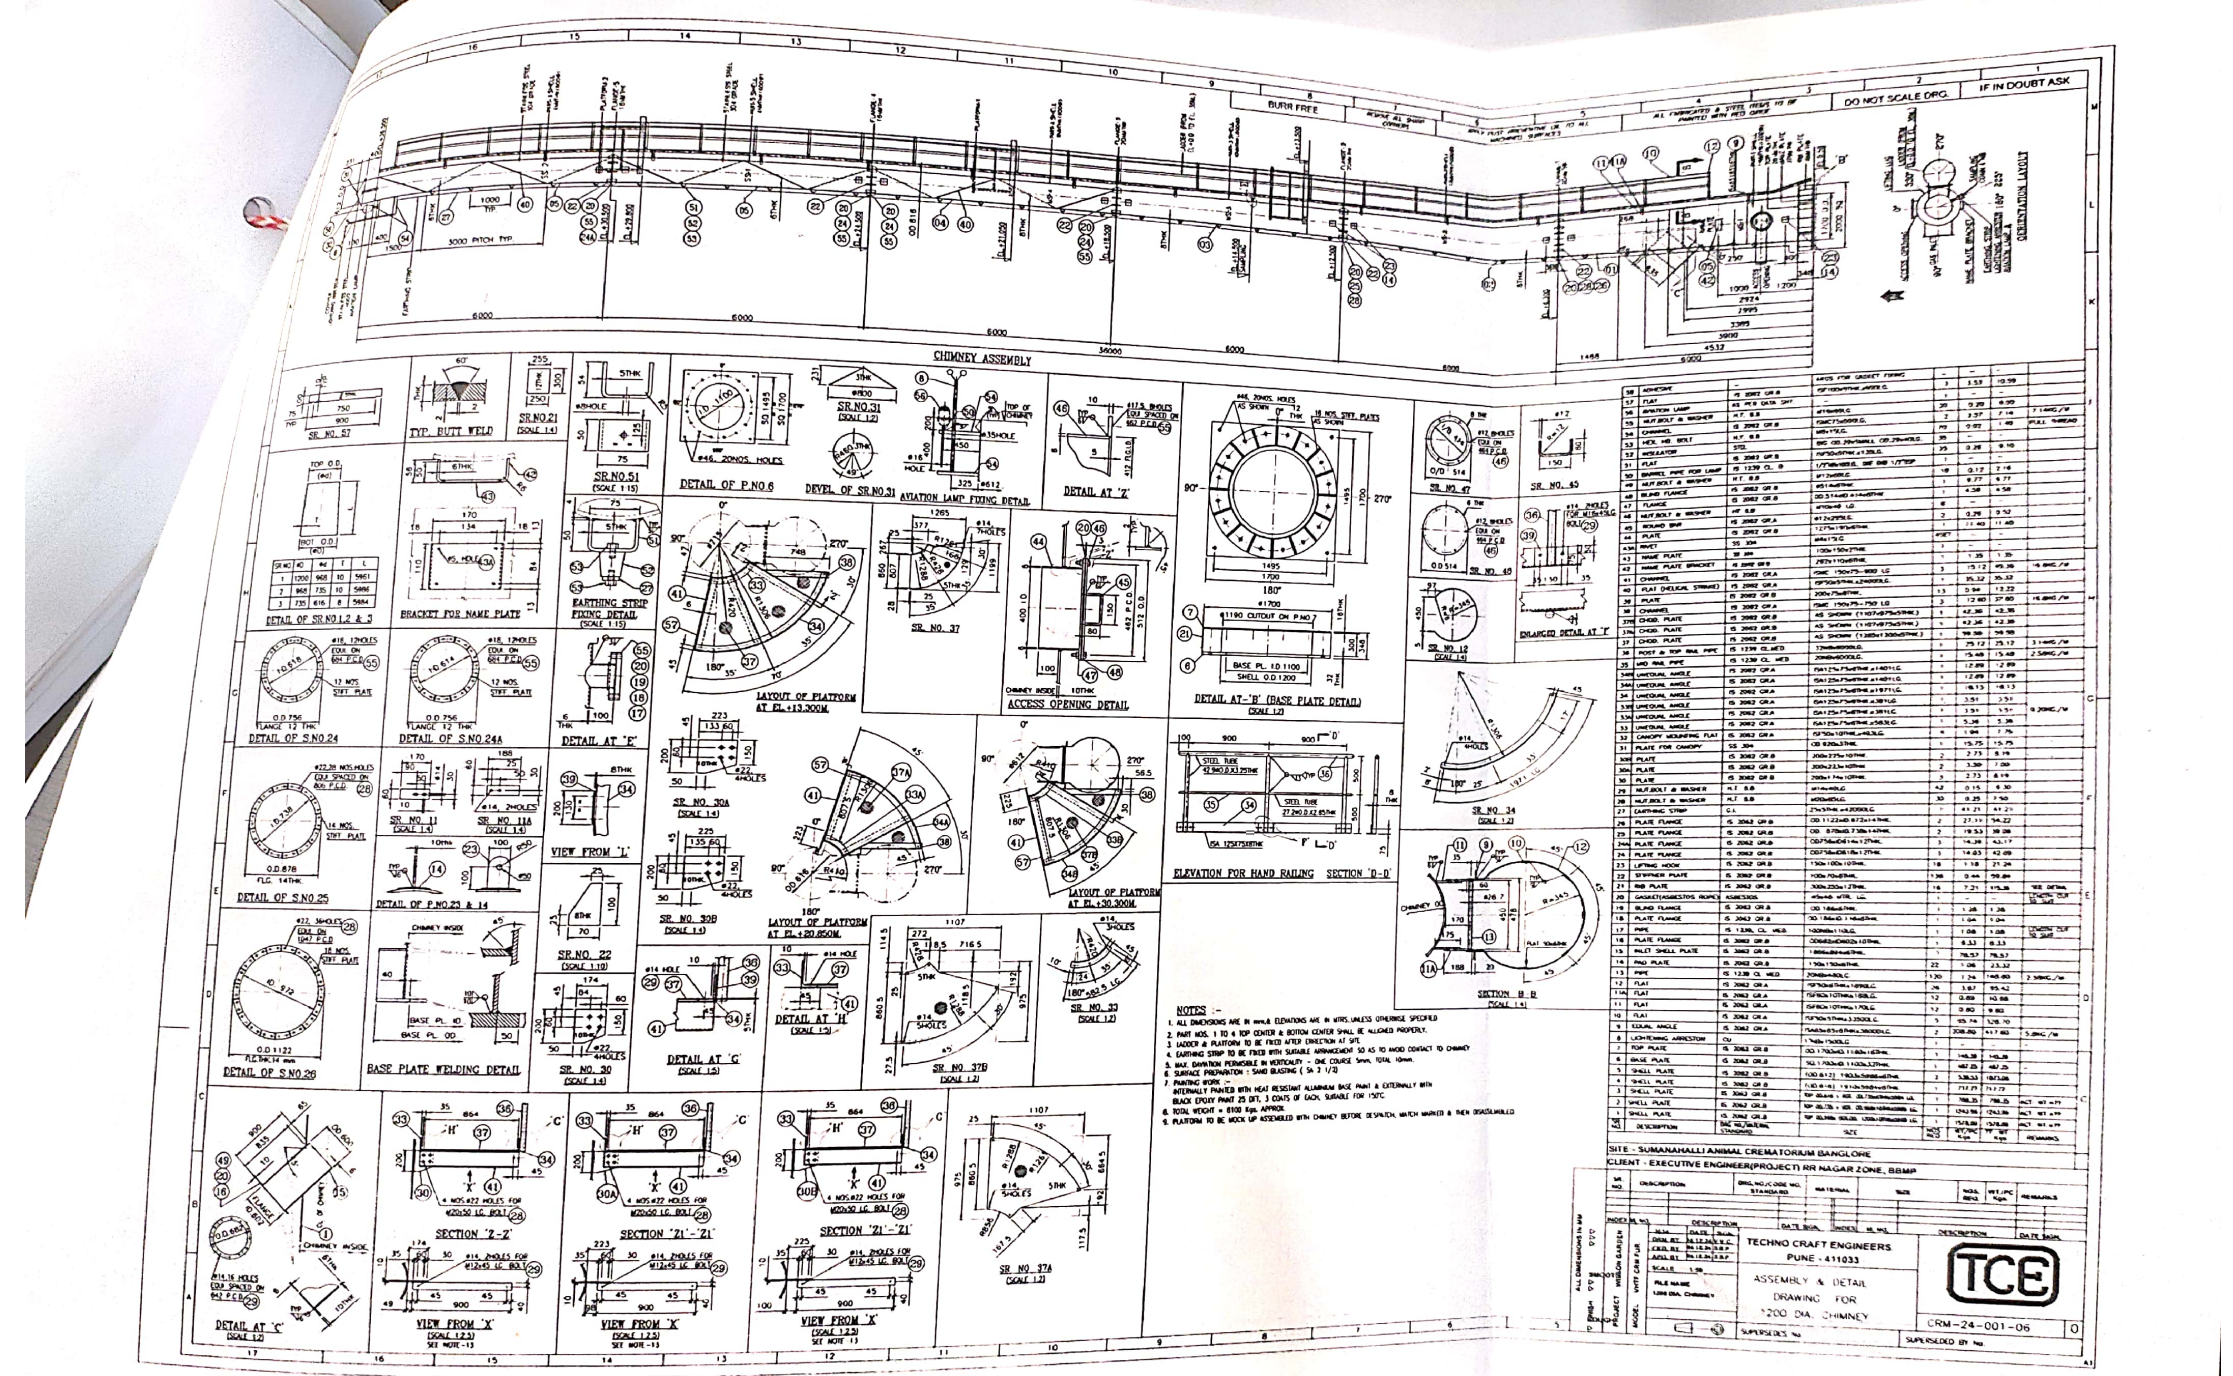
CHIMNEY ASSEMBLY
DETAIL OF P.NO.6
DEVEL OF SR.NO.31
AVIATION LAMP FIXING DETAIL
DETAIL AT 'Z'
LAYOUT OF PLATFORM AT EL.+13.300M
ACCESS OPENING DETAIL
DETAIL AT-'B' (BASE PLATE DETAIL)
LAYOUT OF PLATFORM AT EL.+20.850M
LAYOUT OF PLATFORM AT EL.+30.300M
ELEVATION FOR HAND RAILING SECTION 'D-D'
SECTION 'B-B'
DETAIL AT 'C'
DETAIL AT 'E'
DETAIL AT 'F'
DETAIL AT 'G'
DETAIL AT 'H'
VIEW FROM 'L'
VIEW FROM 'X'
SECTION 'Z-Z'
SECTION 'Z1'-'Z1'
BASE PLATE WELDING DETAIL
EARTHING STRIP FIXING DETAIL
BRACKET FOR NAME PLATE
TYP. BUTT WELD
DETAIL OF S.NO.24
DETAIL OF S.NO.24A
DETAIL OF S.NO.25
DETAIL OF S.NO.26
DETAIL OF P.NO.23 & 14
DETAIL OF SR.NO.1,2 & 3
SR.NO.21
SR.NO.22
SR.NO.30
SR.NO.30A
SR.NO.30B
SR.NO.31
SR.NO.33
SR.NO.34
SR.NO.37
SR.NO.37A
SR.NO.37B
SR.NO.45
SR.NO.47
SR.NO.51
SR.NO.57
ENLARGED DETAIL AT 'Y'
NOTES :-
1. ALL DIMENSIONS ARE IN mm& ELEVATIONS ARE IN MTRS.UNLESS OTHERWISE SPECIFIED
2. PART NOS. 1 TO 4 TOP CENTER & BOTTOM CENTER SHALL BE ALIGNED PROPERLY.
3. LADDER & PLATFORM TO BE FIXED AFTER ERECTION AT SITE.
4. EARTHING STRIP TO BE FIXED WITH SUITABLE ARRANGEMENT SO AS TO AVOID CONTACT TO CHIMNEY
5. MAX. EXPANSION PERMISIBLE IN VERTICALITY - ONE COURSE 5mm, TOTAL 10mm.
6. SURFACE PREPARATION : SAND BLASTING (Sa 2 1/2)
7. PAINTING WORK :-
INTERNALLY PAINTED WITH HEAT RESISTANT ALUMINIUM BASE PAINT & EXTERNALLY WITH
BLACK EPOXY PAINT 25 DFT, 3 COATS OF EACH, SUITABLE FOR 150°C
8. TOTAL WEIGHT = 8100 Kgs. APPROX.
9. PLATFORM TO BE MOCK UP ASSEMBLED WITH CHIMNEY BEFORE DESPATCH, MATCH MARKED & THEN DISASSEMBLED
DO NOT SCALE DRG.
IF IN DOUBT ASK
BURR FREE
SITE - SUMANAHALLI ANIMAL CREMATORIUM BANGLORE
CLIENT - EXECUTIVE ENGINEER(PROJECT) RR NAGAR ZONE, BBMP
TECHNO CRAFT ENGINEERS
PUNE - 411033
ASSEMBLY & DETAIL
DRAWING FOR
1200 DIA. CHIMNEY
CRM-24-001-06
0
TCE

Scanned with OKEN Scanner